
WORLD'S LEADING MANUFACTURER OF ACCESS DOORS

Air & Water Tight ACCESS DOOR

Model KAWT

For All Types of Construction

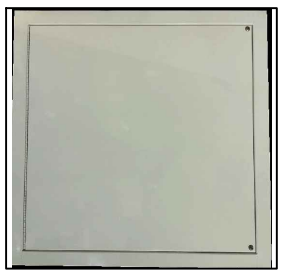

KARP ASSOCIATES, INC.
260 Spagnoli Road Melville, NY 11747
(631) 768-8300 - Phone
(631) 768-8350 - Fax

DATE

SPECIFICATIONS


GENERAL SCOPE:
Access doors shall be Karp Type KAWT as manufactured by Karp Associates, Inc., Melville, N.Y. Sizes shall be as indicated on the drawings.


CONSTRUCTION:
1. Frame shall be 16 gauge steel.
2. Door shall be 16 gauge steel.
3. Trim shall be 1.5" wide.
4. Gasketing between door and frame shall be EPDM co-extruded trim-seal, which has a clamping range of 0.040"-0.118".
5. All connected parts shall be continuously welded.
6. Studs shall be stainless steel pan head phillips screws with self-retaining washers.
7. Hinge shall be continuous piano hinge.
8. Finish shall be prime coat of rust inhibitive electrostatic powder, baked white enamel. Stainless steel shall have No. 4 finish.
9. **Independently tested in accordance with ASTM E283/E283M, ASTM E331, and air infiltration testing result <0.1 L/s/m² (<0.01 cfm/ft²) when installed according to manufacture's instruction. Passed water penetration resistance test.**

PROJECT DATA
Project Name:
Architect:
Contractor:
Agent/Customer Name:
Tagging Instructions:
Special Instructions:

PROJECT SCHEDULE					
Qty.	H	W	No. of Latches	Finish	Remarks

DOOR SIZE H X W (IN.)	WALL/CEILING OPENING (IN.)	NUMBER OF STUD LATCHES	SHIP WT. (LBS.)
8 x 8	8 5/16 x 8 5/16	2	9.75
12 x 12	12 5/16 x 12 5/16	2	11.25
14 x 14	14 5/16 x 14 5/16	2	12.25
16 x 16	16 5/16 x 16 5/16	2	13.25
18 x 18	18 5/16 x 18 5/16	2	14.25
24 x 24	24 5/16 x 24 5/16	2	20.25
30 x 30	30 5/16 x 30 5/16	2	28.55
36 x 24	36 5/16 x 24 5/16	2	29.74
48 x 30	48 5/16 x 30 5/16	5	40.74
48 x 36	48 5/16 x 36 5/16	5	48.79

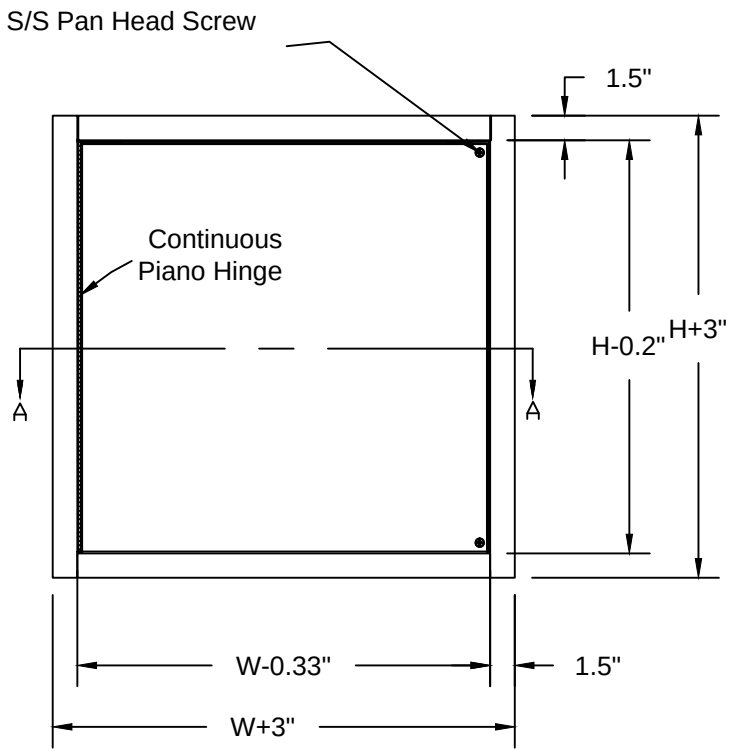

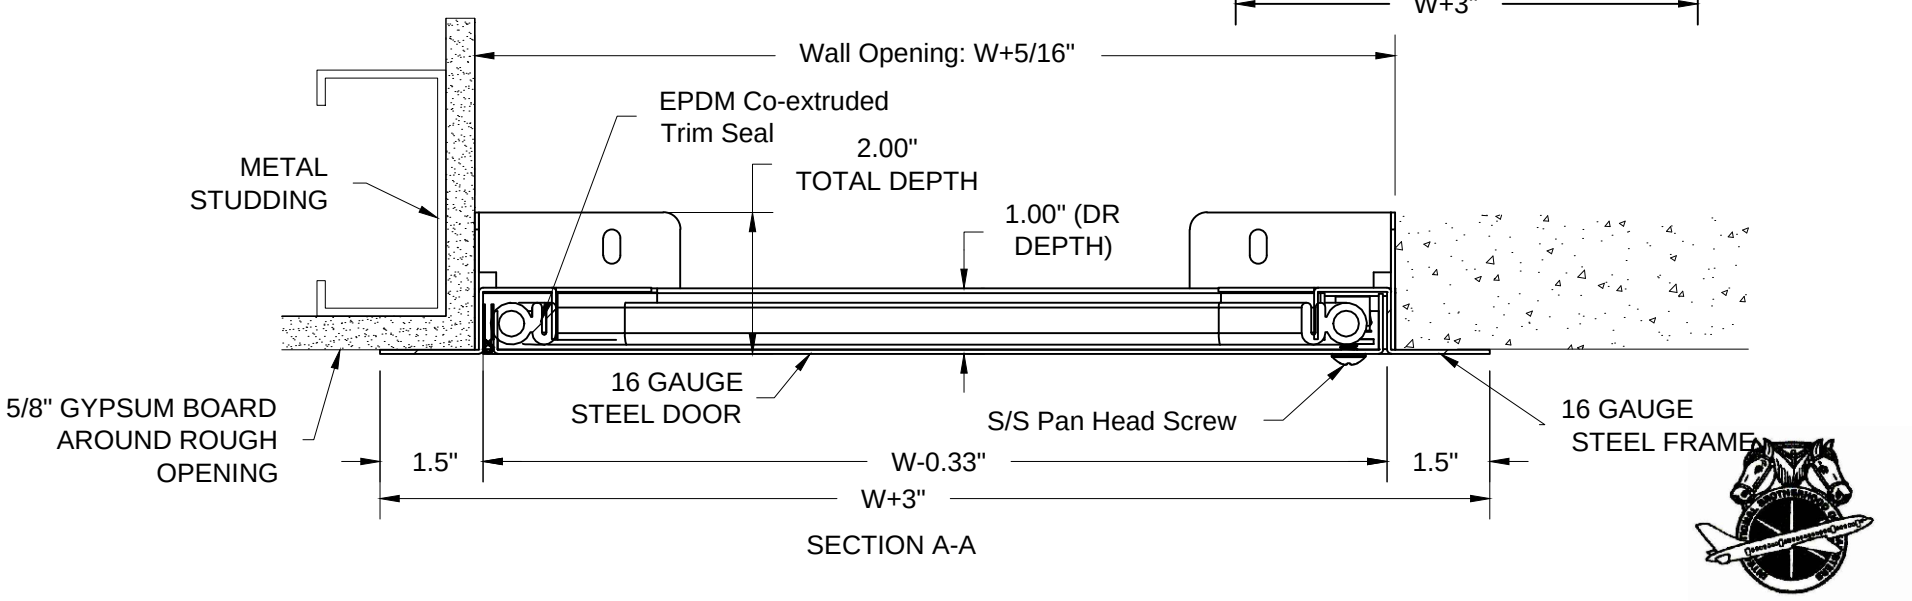

SECTION A-A

Made with Union Labor